NOTE: Architectural drawings may be subject to changes following reviews by planning authorities.

N

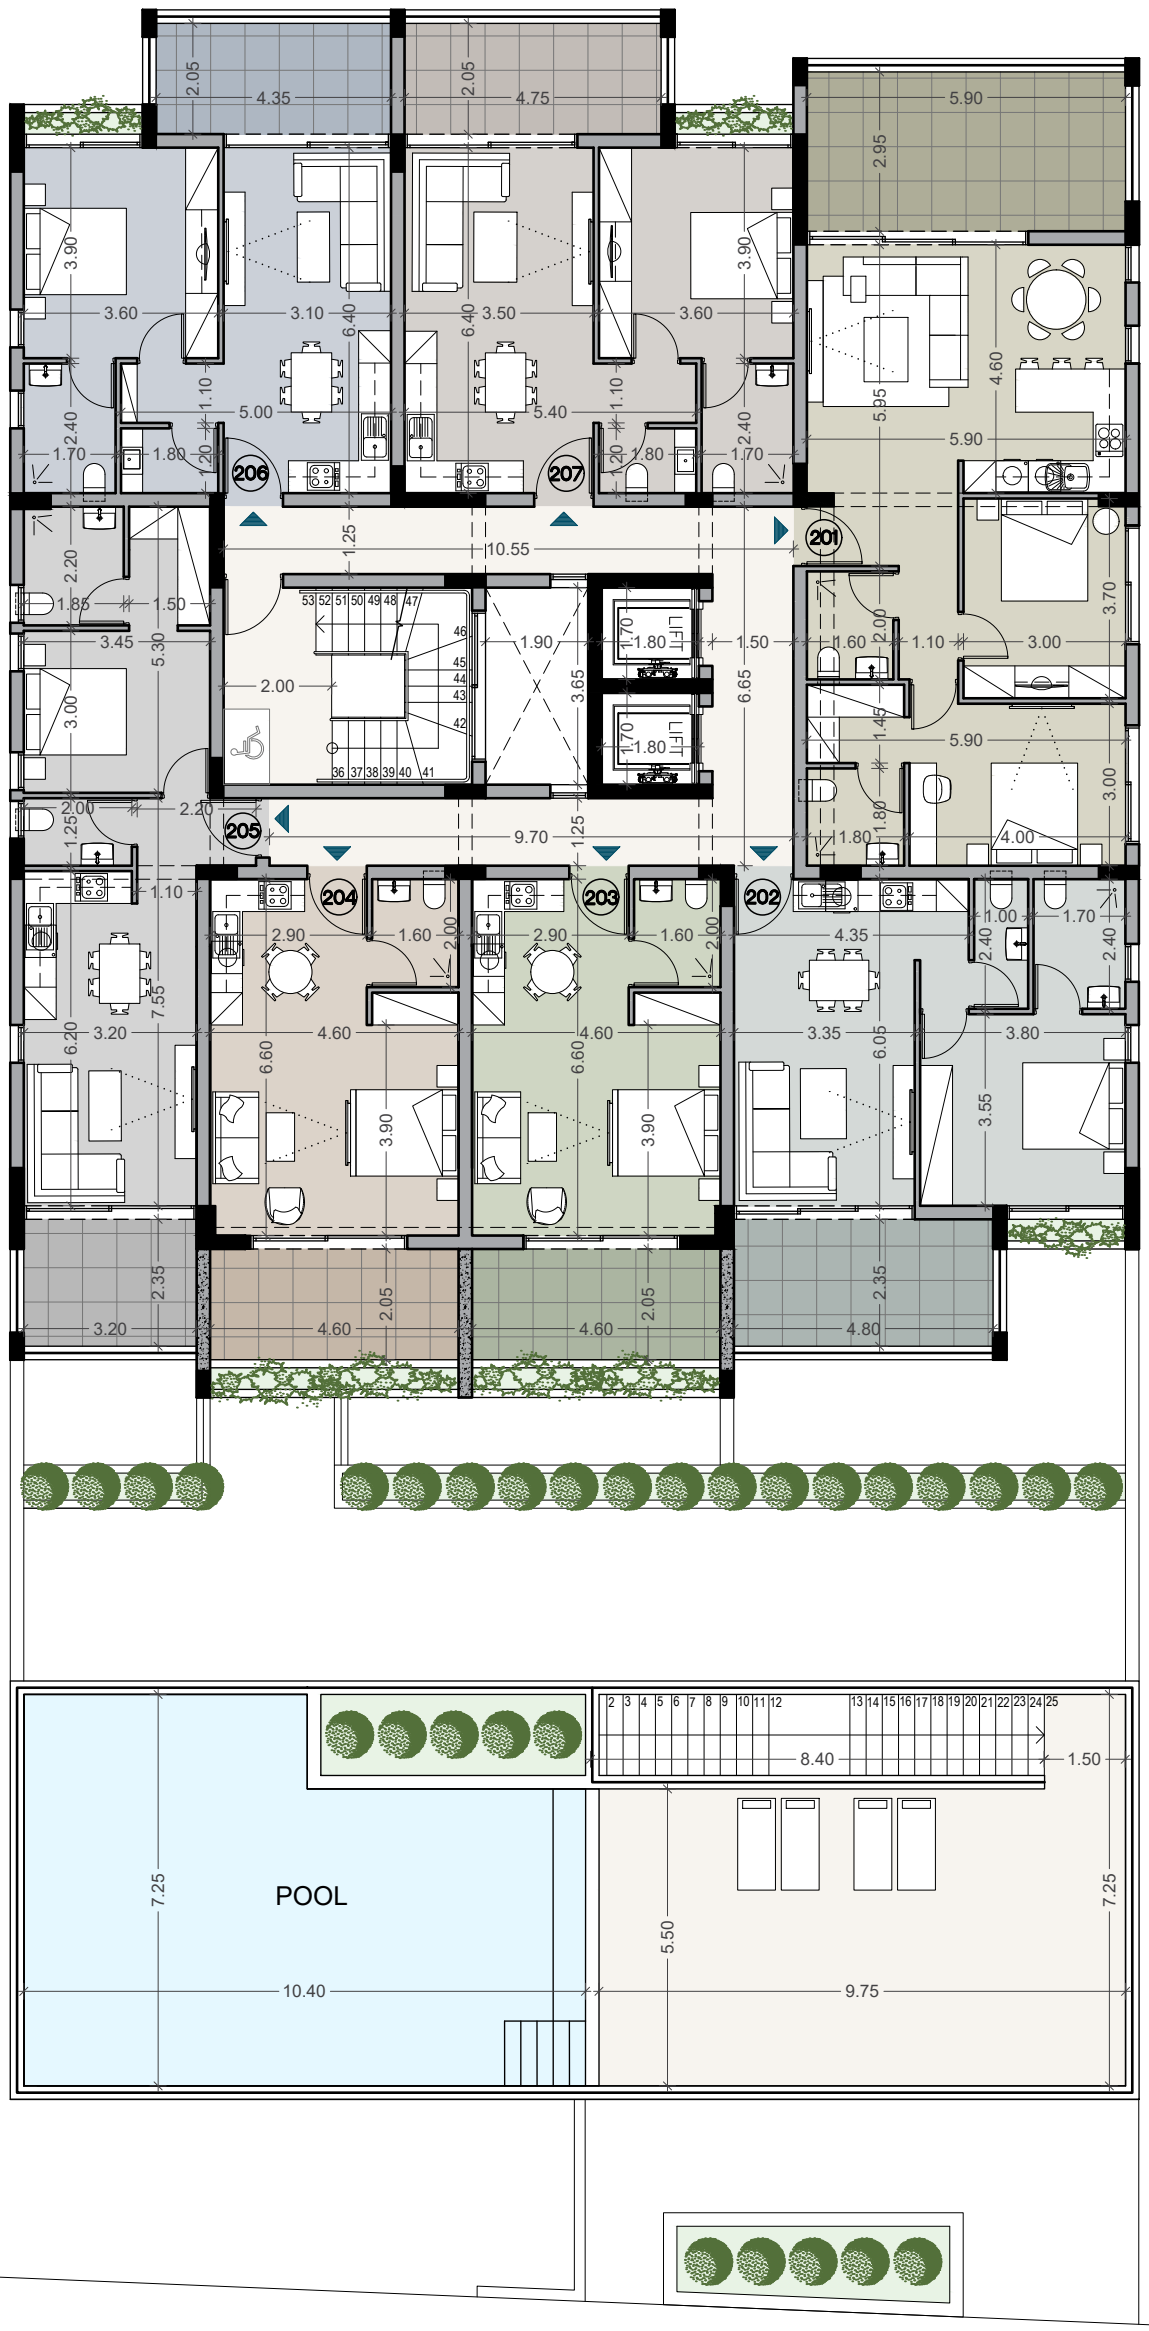

2nd FLOOR

LATHEA DUO