NOTE: Architectural drawings may be subject to changes following reviews by planning authorities.

N

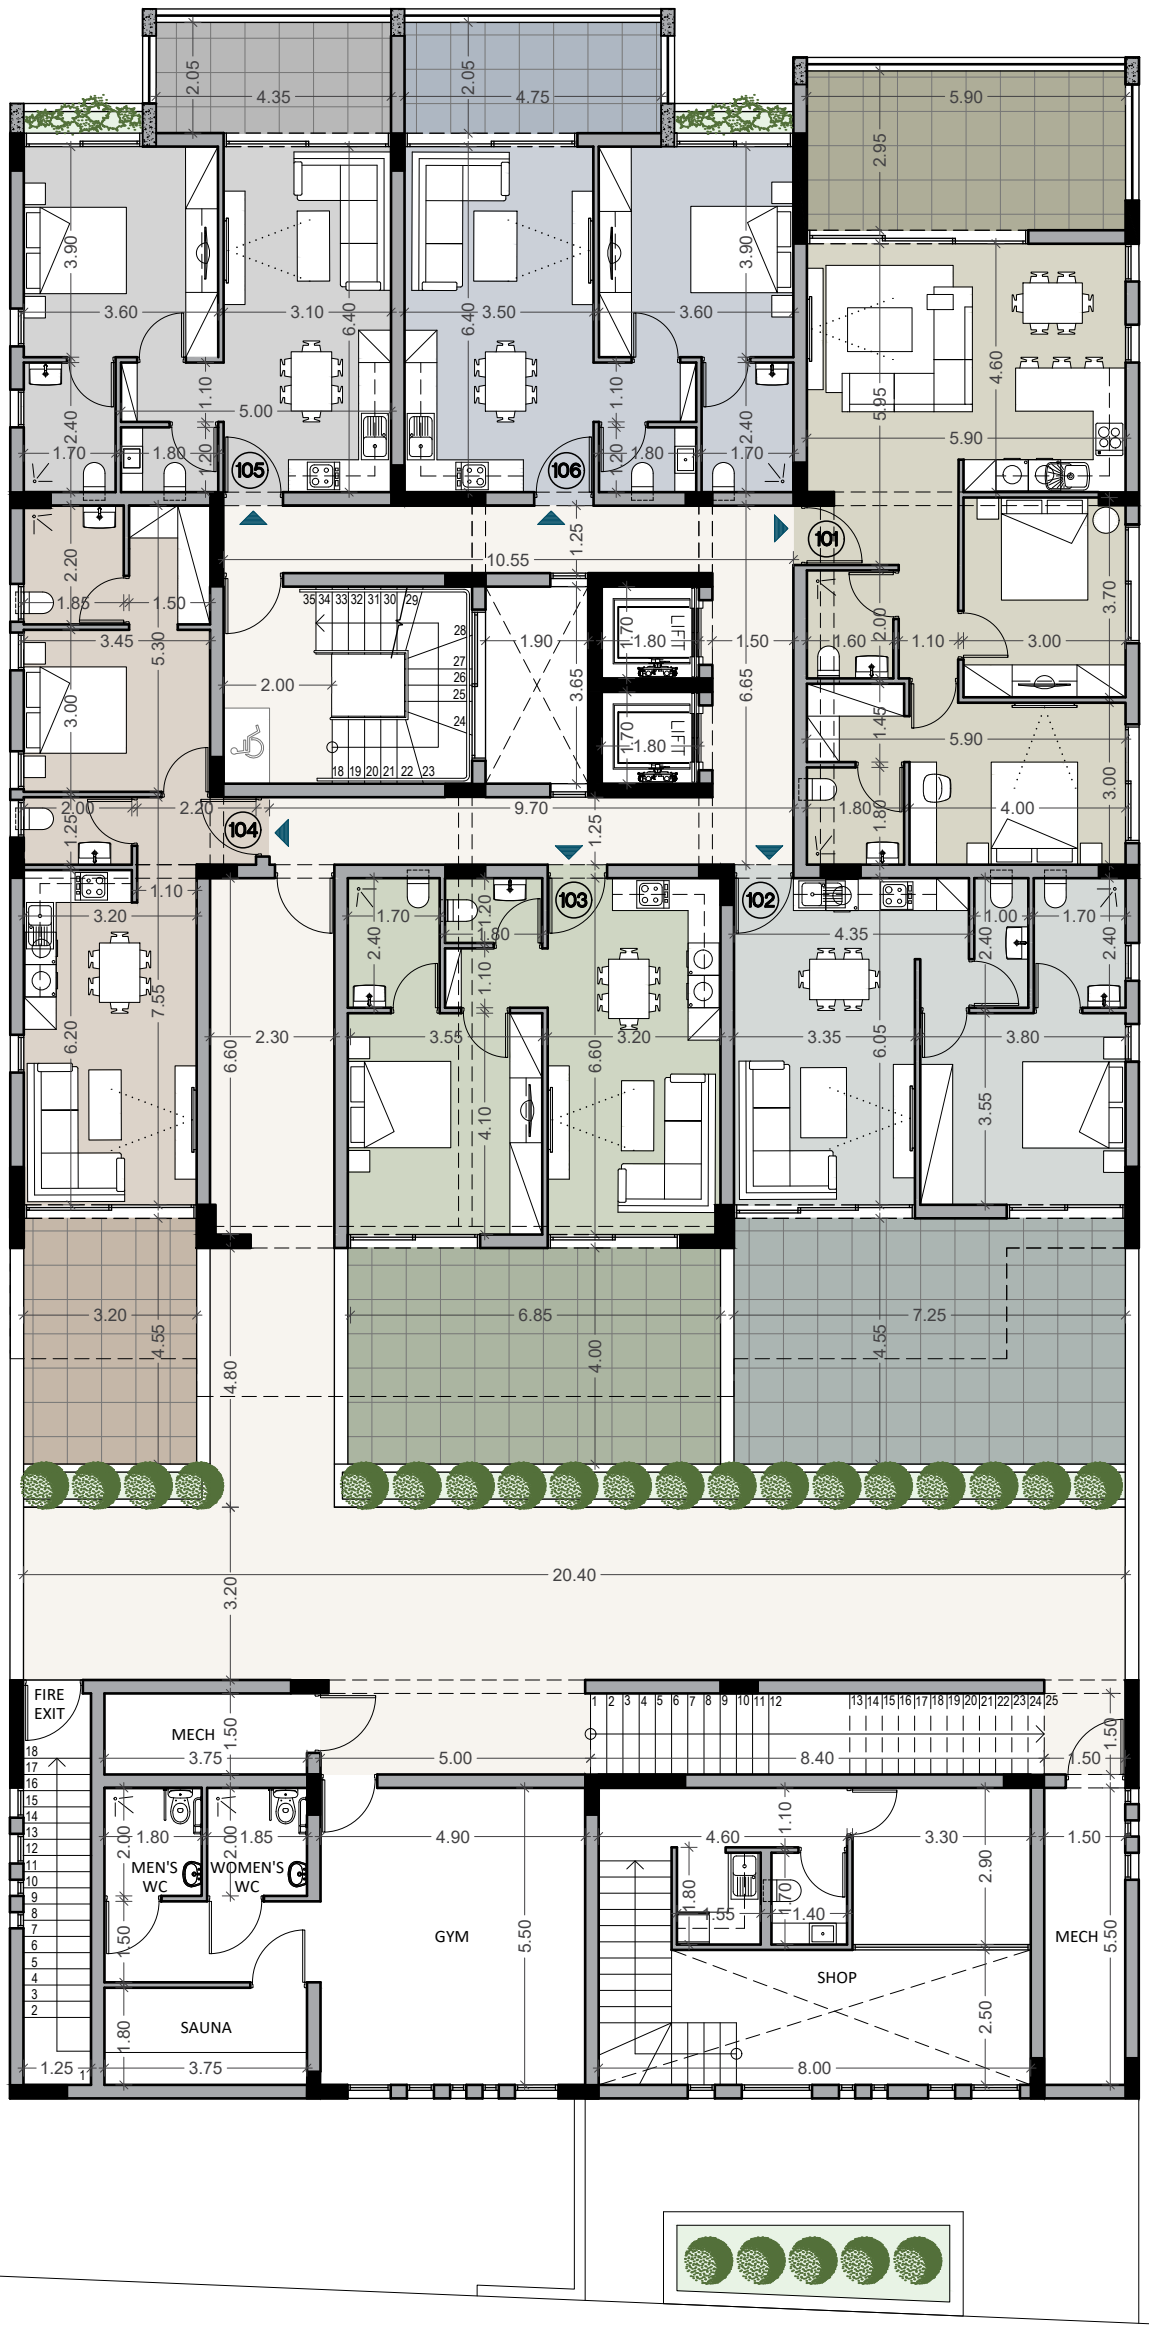

1st FLOOR

LATHEA DUO